BRUHAT BANGALORE MAHANAGARA PALIKE

Construction and Improvements of Toilets in Ward No 08. Kodigehalli

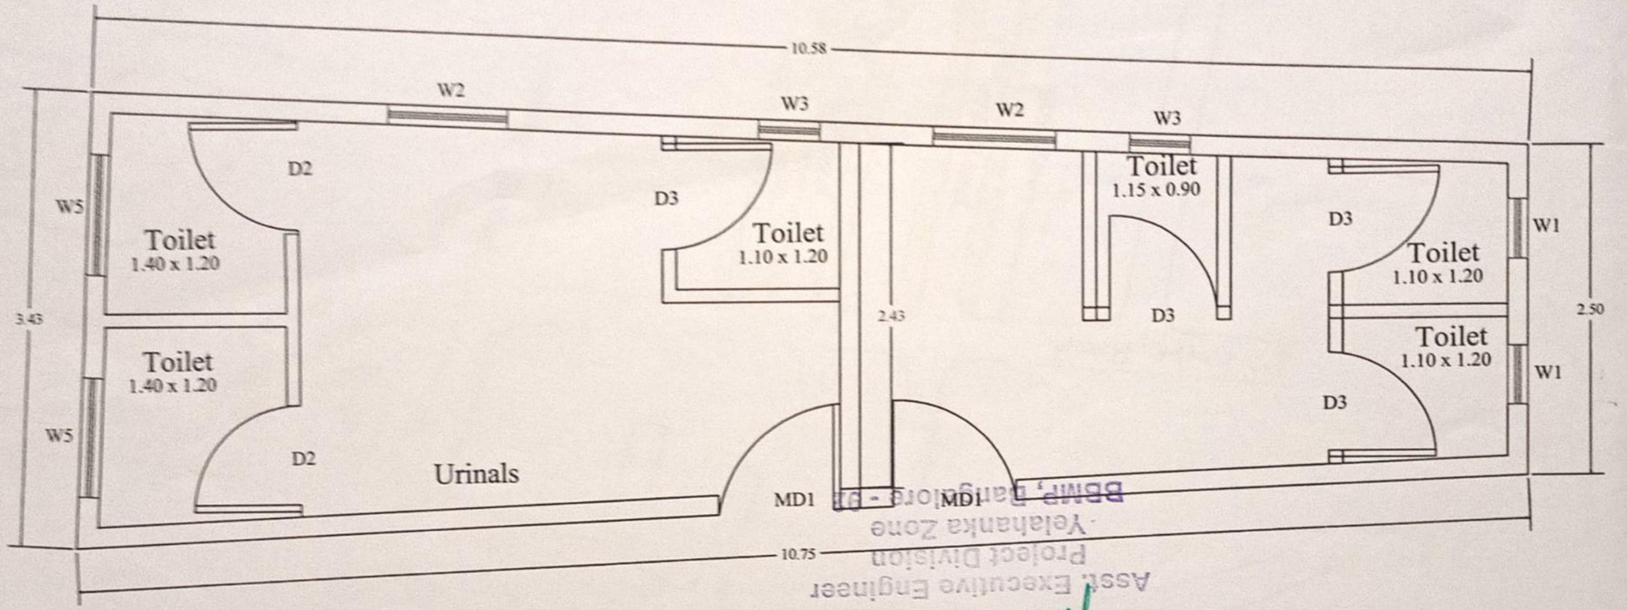

BBMP, Bangalore - 01
Yelahanka Zone
Project Division
Asst. Executive Engineer

18/4/2024

NOTE:

All Dimension Are in METERS

GRADE OF CONCRETE M25 AND M20

	DIMENSIONS
DOORS	MD1= 0.90 M X 2.10 M
	D2 = D3= 0.75 M X 2.10 M
WINDOWS	
	W1 = W3= 0.45 M X 0.45 M
	W2 = W4= 0.90 M X 0.45 M
	W5 = 0.90 M X 0.45 M

TEJUS CONSULTANTS

NO 58 MIG, 6th Cross ,3rd Main Road

1st Stage Basaveshwara Nagar

Banglore - 560079

Email- Tejusconsultants@ Gmail.com

Scanned by TapScanner

Sub: Construction and improvements to Toilet in ward no. 08. Kodigehalli.

Scanned by TapScanner

:. Construction and Improvements to Toilet in ward no. 08, Kodigehalli

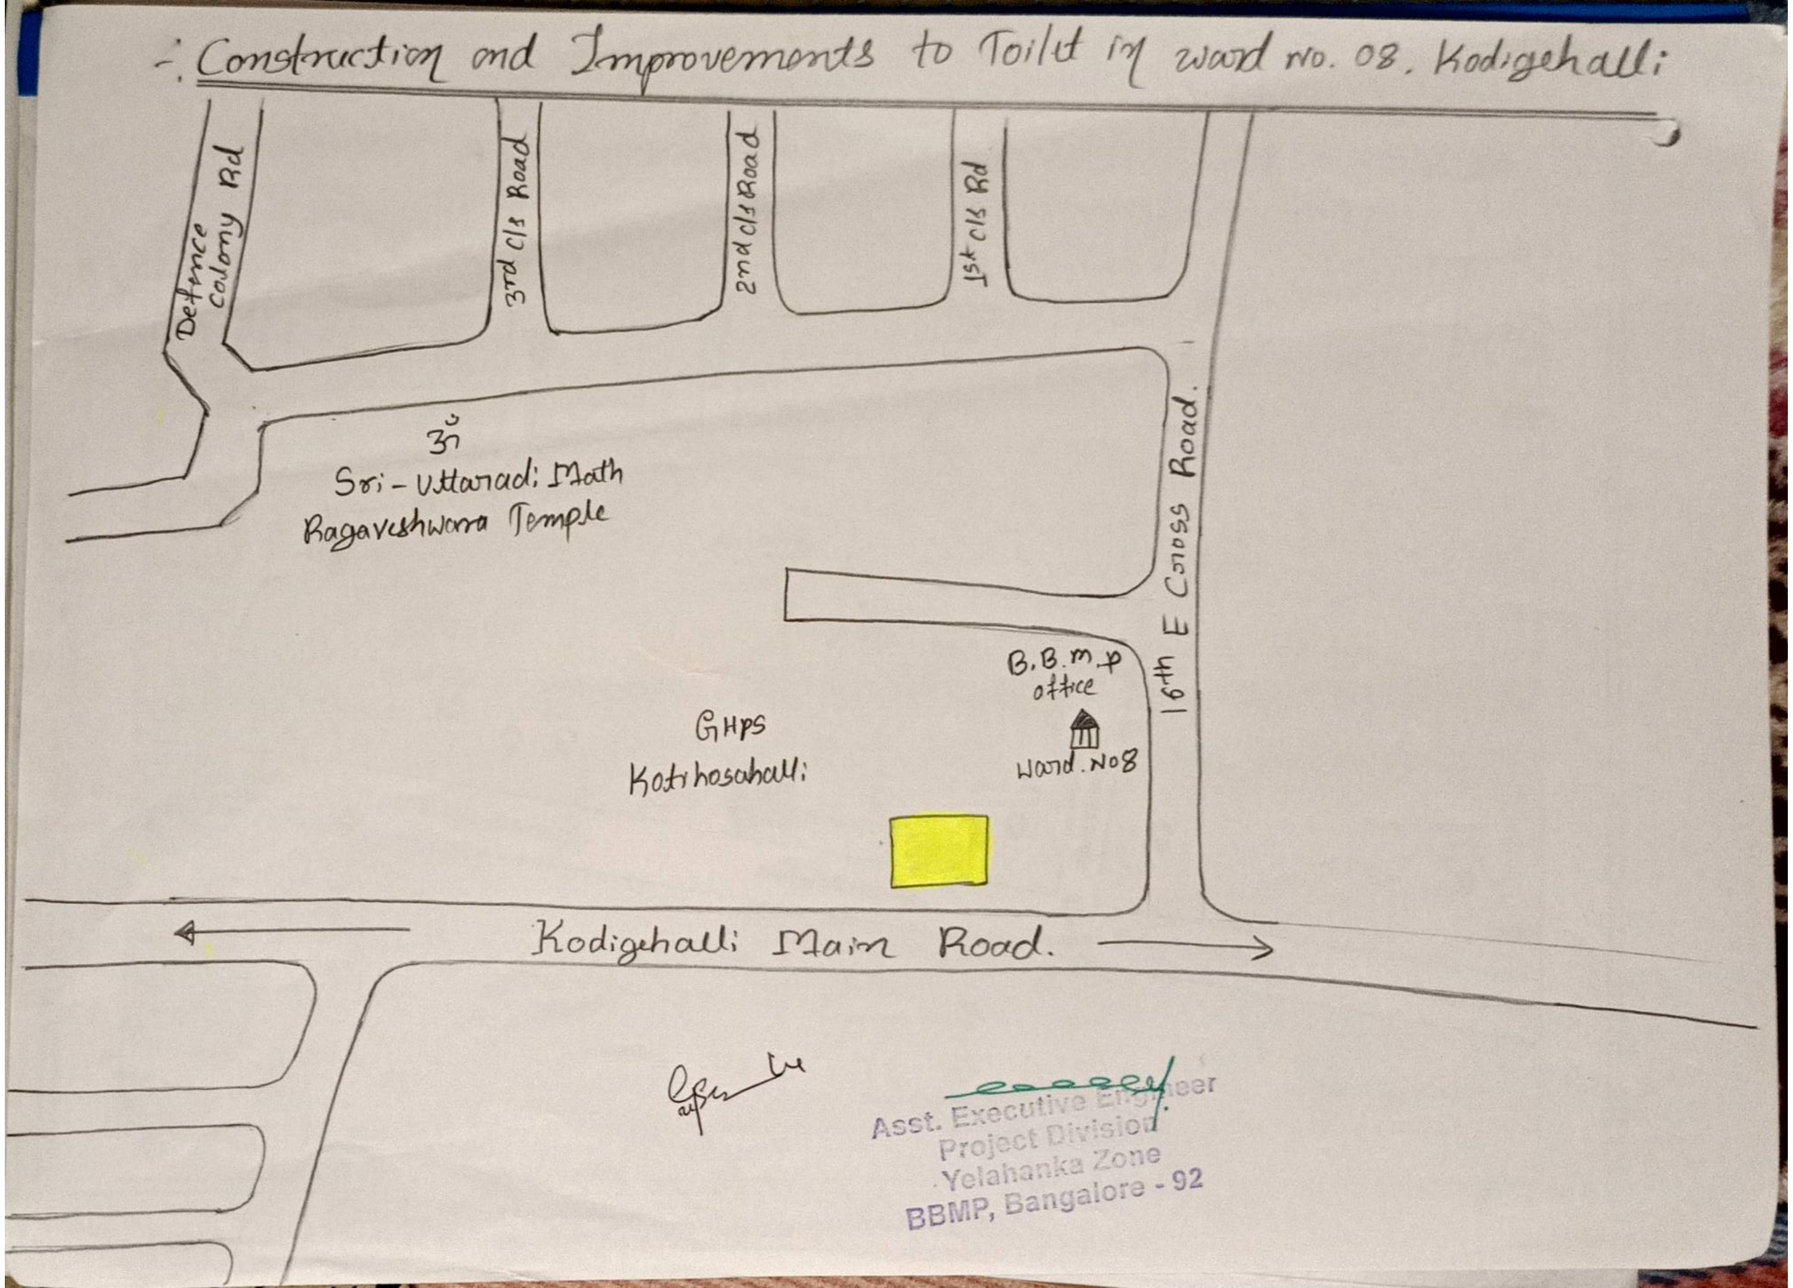

Asst. Executive Engineer
Project Division
Yelahanka Zone
BBMP, Bangalore - 92

Scanned by TapScanner

Construction and Improvements of Tiolets in Ward No . 08 , Kodigehalli ,

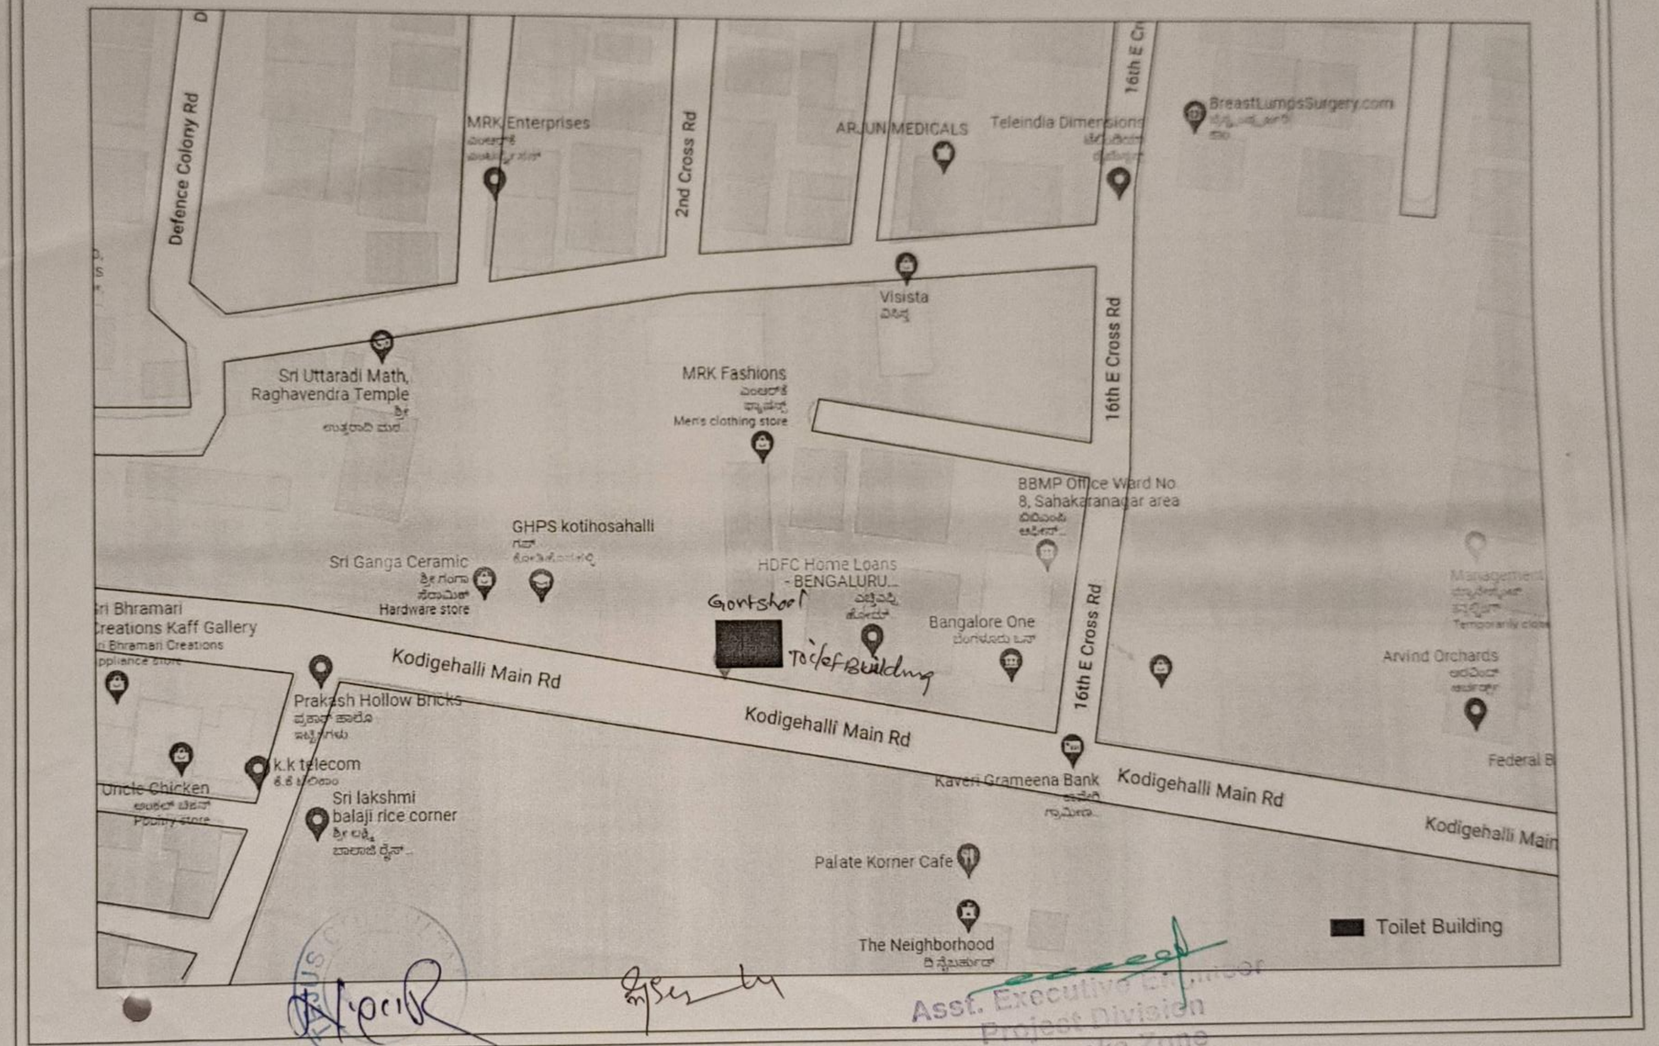

Asst. Executive Engineer
Project Division
Yelahanka Zone
BBMP, Bangalore - 92

Scanned by TapScanner